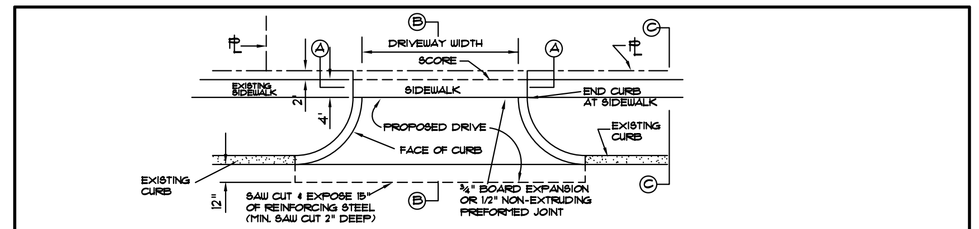

PLAN VIEW - DRIVEWAY

NTS

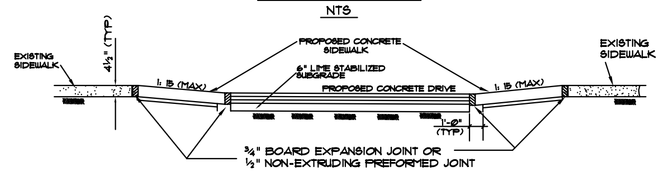

PROPOSED SIDEWALK THROUGH DRIVEWAY
WITH EXCESSIVE ELEVATION DIFFERENCE
WITH EXISTING SIDEWALK

NTS

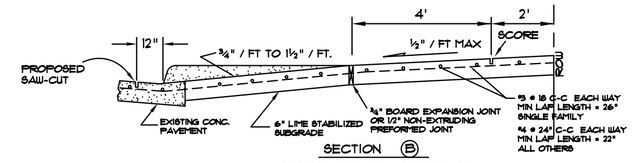

SECTION (B)
TYPICAL DRIVEWAY SECTION

NTS

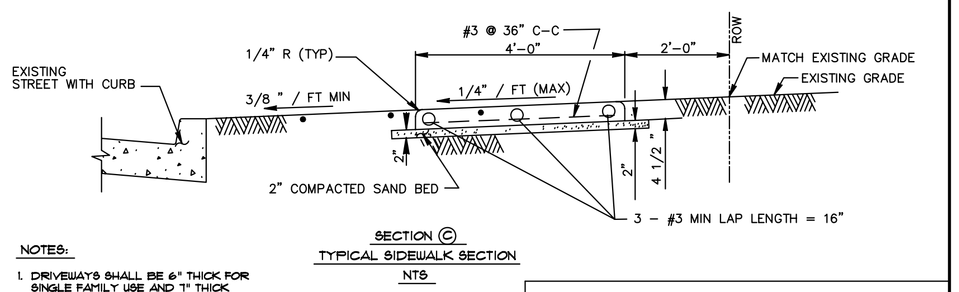

SECTION (C)
TYPICAL SIDEWALK SECTION

NTS

NOTES:

1. DRIVEWAYS SHALL BE 6" THICK FOR SINGLE FAMILY USE AND 7" THICK FOR ALL OTHER (i.e. COMMERCIAL, INDUSTRIAL, ETC.)
2. DRIVEWAYS SHALL BE CONSTRUCTED WITH PORTLAND CEMENT CONCRETE AND INCLUDE 5 1/2 SACKS OF CEMENT PER CUBIC YARD OF CONCRETE.
3. 6X6-W2.9 WELDED WIRE FABRIC MAY BE USED IN LIEU OF THE REINFORCING STEEL
4. EXPANSION & CONSTRUCTION JOINTS ALONG SIDEWALKS SHALL BE ACCORDING TO DRAWING NO. 0778Z-02

CITY OF HOUSTON
DEPARTMENT OF PUBLIC WORKS AND ENGINEERING

REINFORCED CONCRETE
DRIVEWAY AND SIDEWALK DETAILS
ON CURBED TYPE STREETS

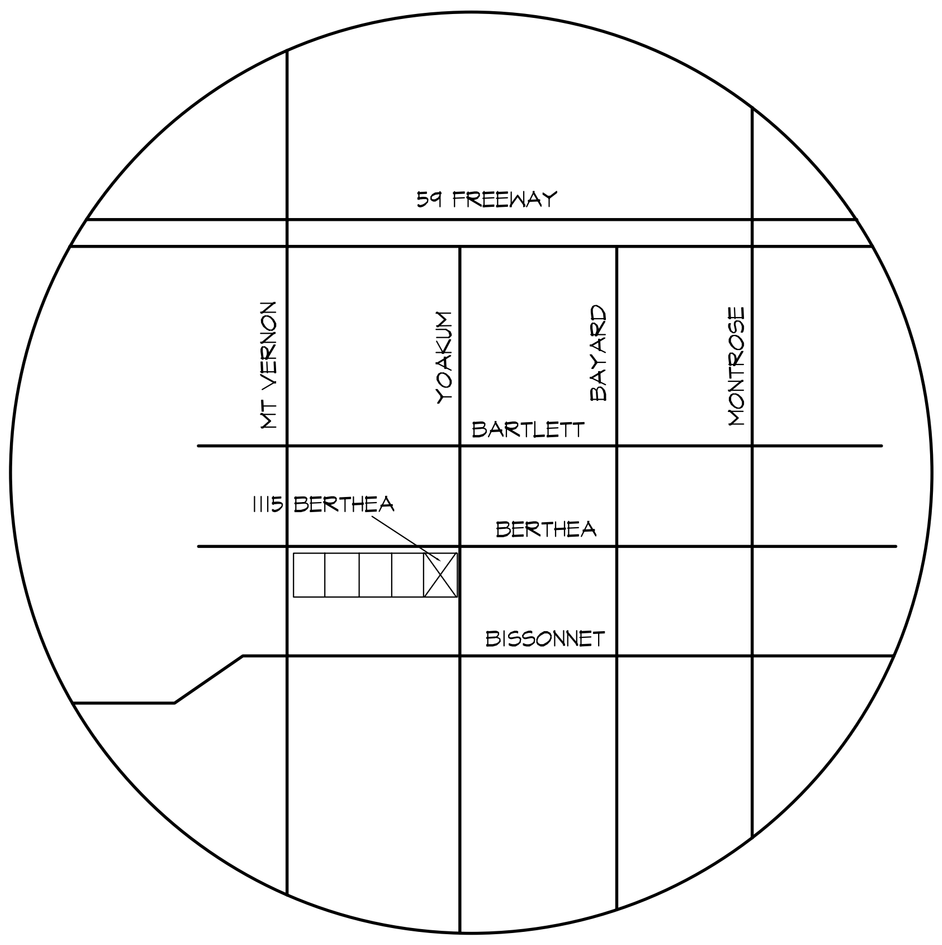

VICINITY MAP

SITE PLAN NOTES

GRADE TO BE SLOPED AWAY FROM FOUNDATION A MIN. OF 6" EVERY 10' AS PER I.R.C. SEC. 401.3

TOP OF FOUNDATION TO BE A MIN. OF 12" + 2% ABOVE NEAREST STREET DRAIN AS PER I.R.C. SEC. 403.1.7.3

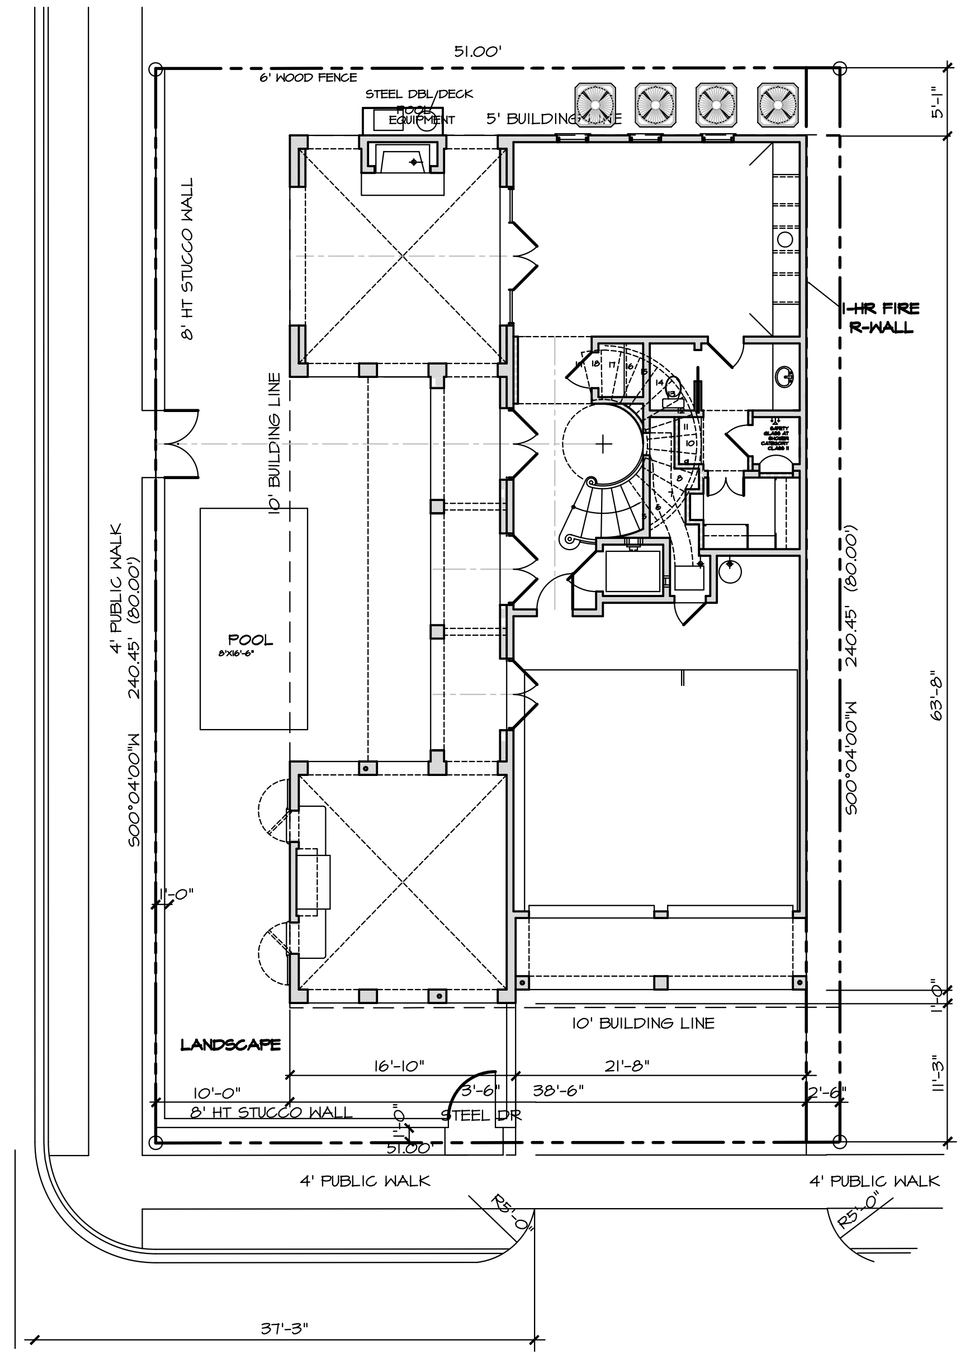

UNIT "A"

1115 BERTHEA
TURNER ADDITION SUBDIVISION
BLOCK 10/LOTS 1, 2, 10 & 11
CITY OF HOUSTON, HARRIS COUNTY, TEXAS

SITE PLAN

1/8"=1'-0"

NOTICE: This set of drawings for a custom designed home is the copyrighted property of C4D DESIGNS. These drawings are not to be reproduced by anyone by any method, including blueprinting, xeroxing, tracing, photography, redrawing, or other means without written consent of C4D DESIGNS. They may not be knowingly furnished to others for such purpose. All original tracings prepared by C4D DESIGNS will remain in C4D DESIGNS' office. Owner agrees this set of plans represents all of the improvements to be provided by C4D DESIGNS. Dimensions are approximate and subject to field verification. Air conditioning layouts are subject to field verification. Elevations may vary from plans.

© 2009 C4D DESIGNS

Owner_____ Date_____

SOUTHAMPTON HOMES

DESIGNS
by Robert Dame

7322 Southwest Frwy.
Suite 800
Houston, Texas 77074
(713) 270-8225
fax (713) 270-8339

Revisions	By
7-4-08	HL
9-9-08	HL
10-28-08	HL

Drawn by:	HL
Date:	5-7-05
Job No.:	04-657-A
Sheet:	1.0